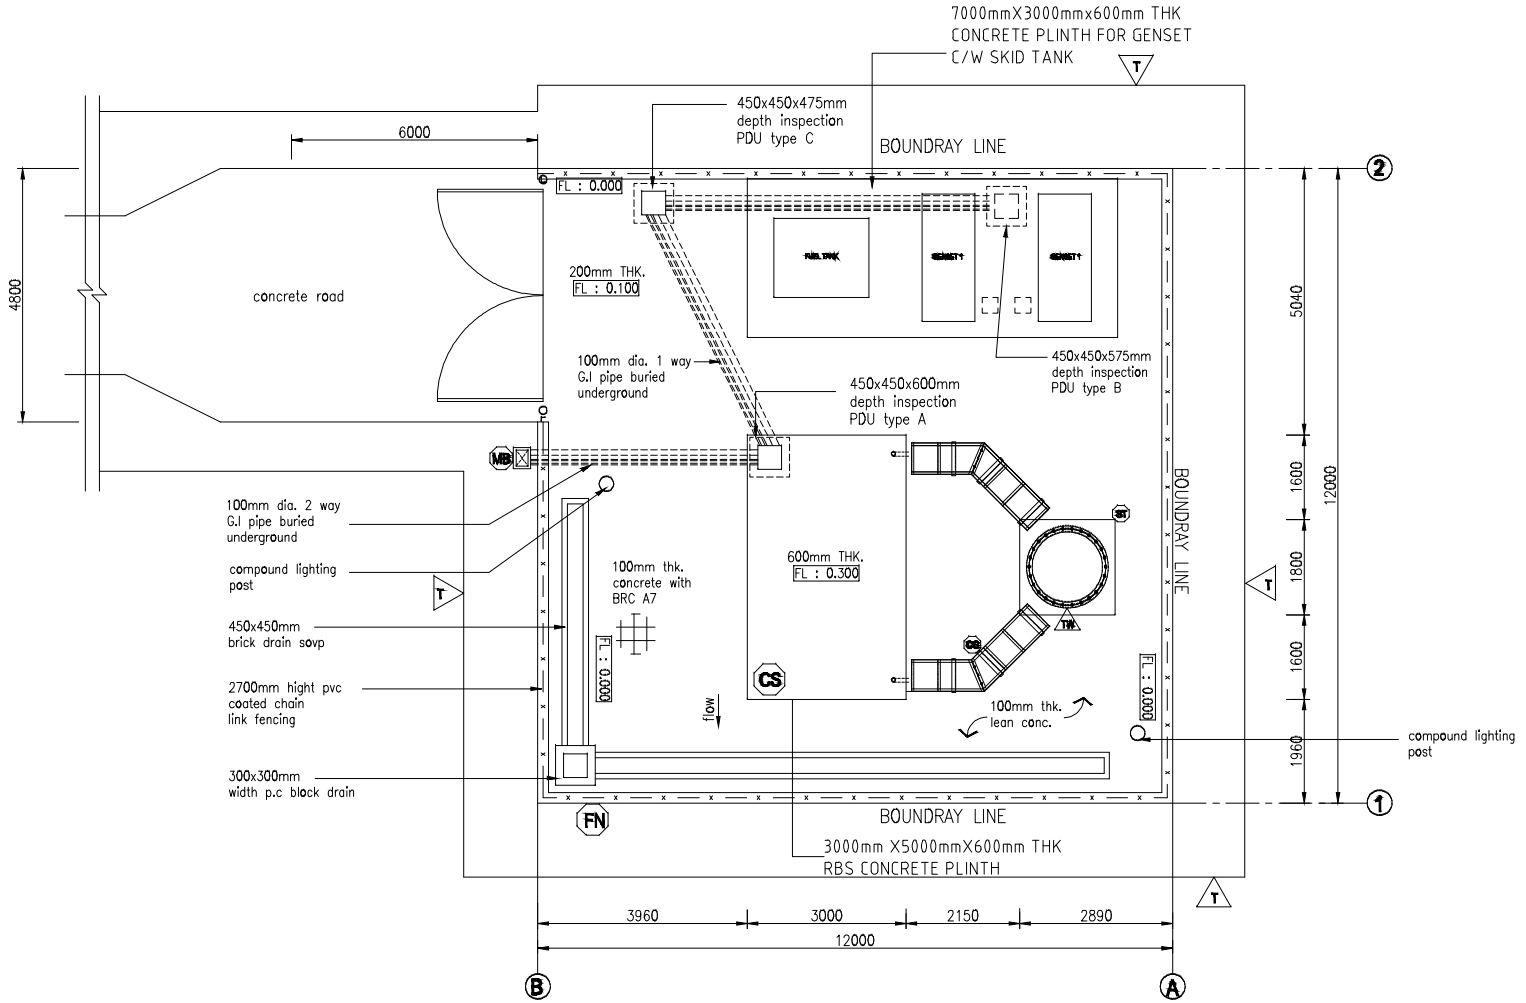

COMPOUND LAYOUT PLAN

Scale = 1 : 100

NOTE:

INVITATION REFERENCE NO:
MCMC/RDD/PDD(4)/T3_Extn(P2)/
TCA/12/14(12)

PROJECT TITLE:

TIME 3 - EXTENSION
(24M MONOPOLE - SPOKE SITE)
NATURAL DISASTER DESIGN

DRAWING TITLE:

DRAWING 1:

NATURAL DISASTER DESIGN FOR
COMPOUND LAYOUT PLAN
MONOPOLE (24M)

DATE: DEC 2014

SCALE: 1 : 100